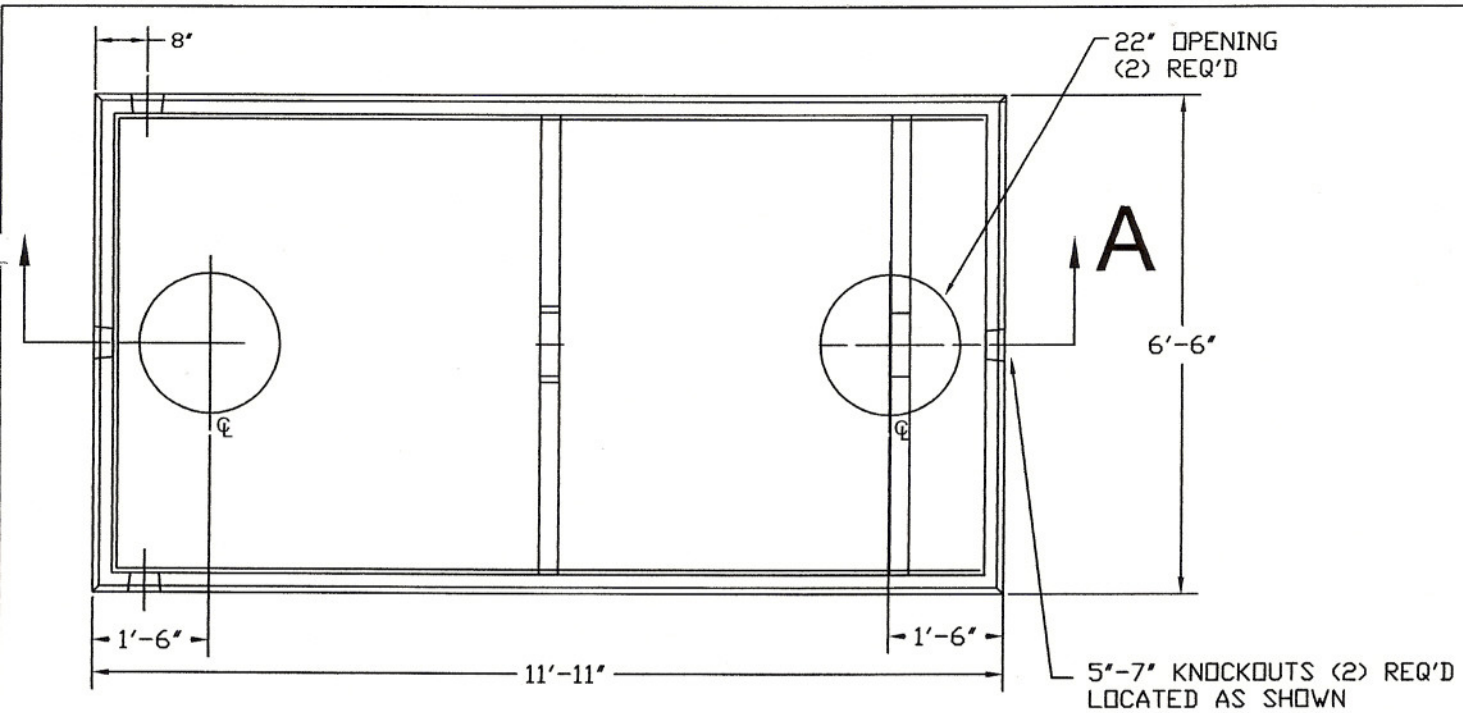

TOP VIEW

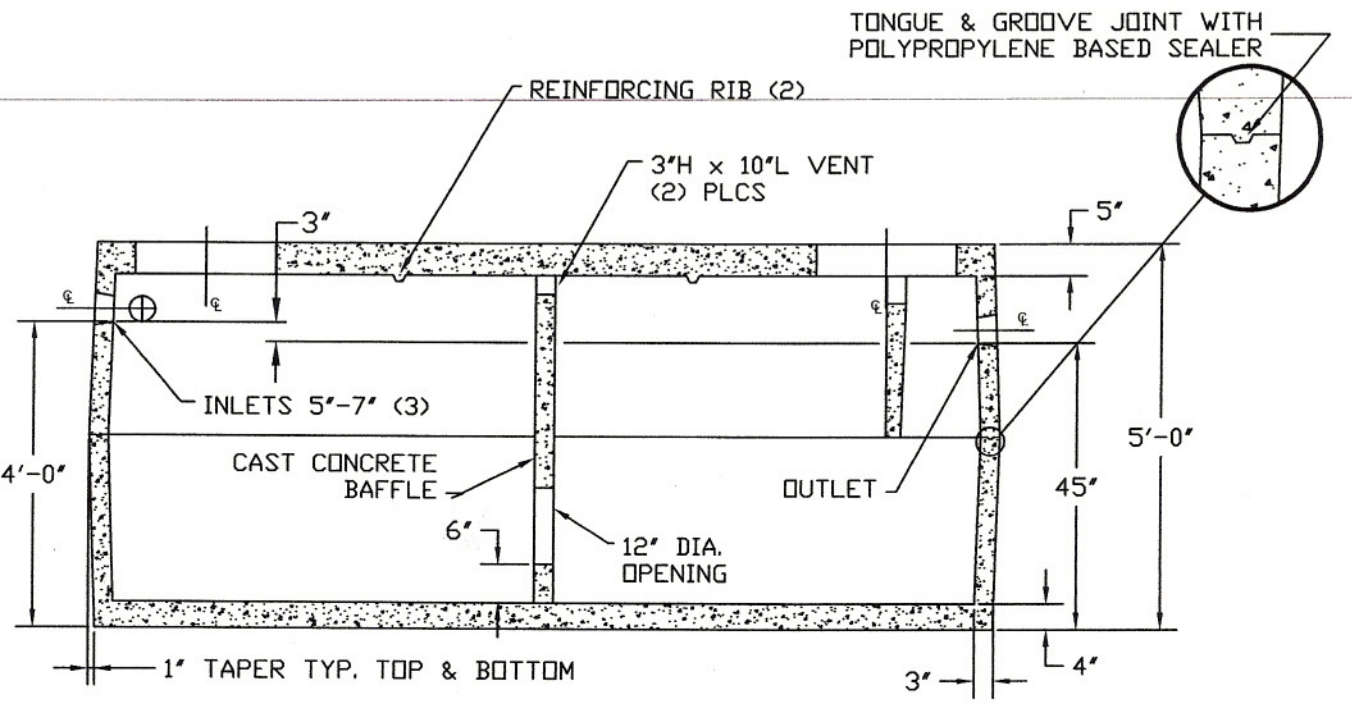

SECTION A-A

NOTES:

1. EXCAVATION MUST BE AT LEAST 12" WIDER & LONGER THAN TANK SIZE.
2. REINFORCED WITH 12.5 GA. 4" X 4" GALVANIZED WIRE & 1/2" RE-ROD.

Bush
CONCRETE PRODUCTS, INC.
3584 Airline Road
Muskegon Michigan 49444
(231) 733-1904

1600 Gal. 2 Compartment Grease Trap

SIZE	DATE	DWG NO.	
A	12/02/05	003	
DRAWN BY: B. BUSH		SHEET 1 of 1	