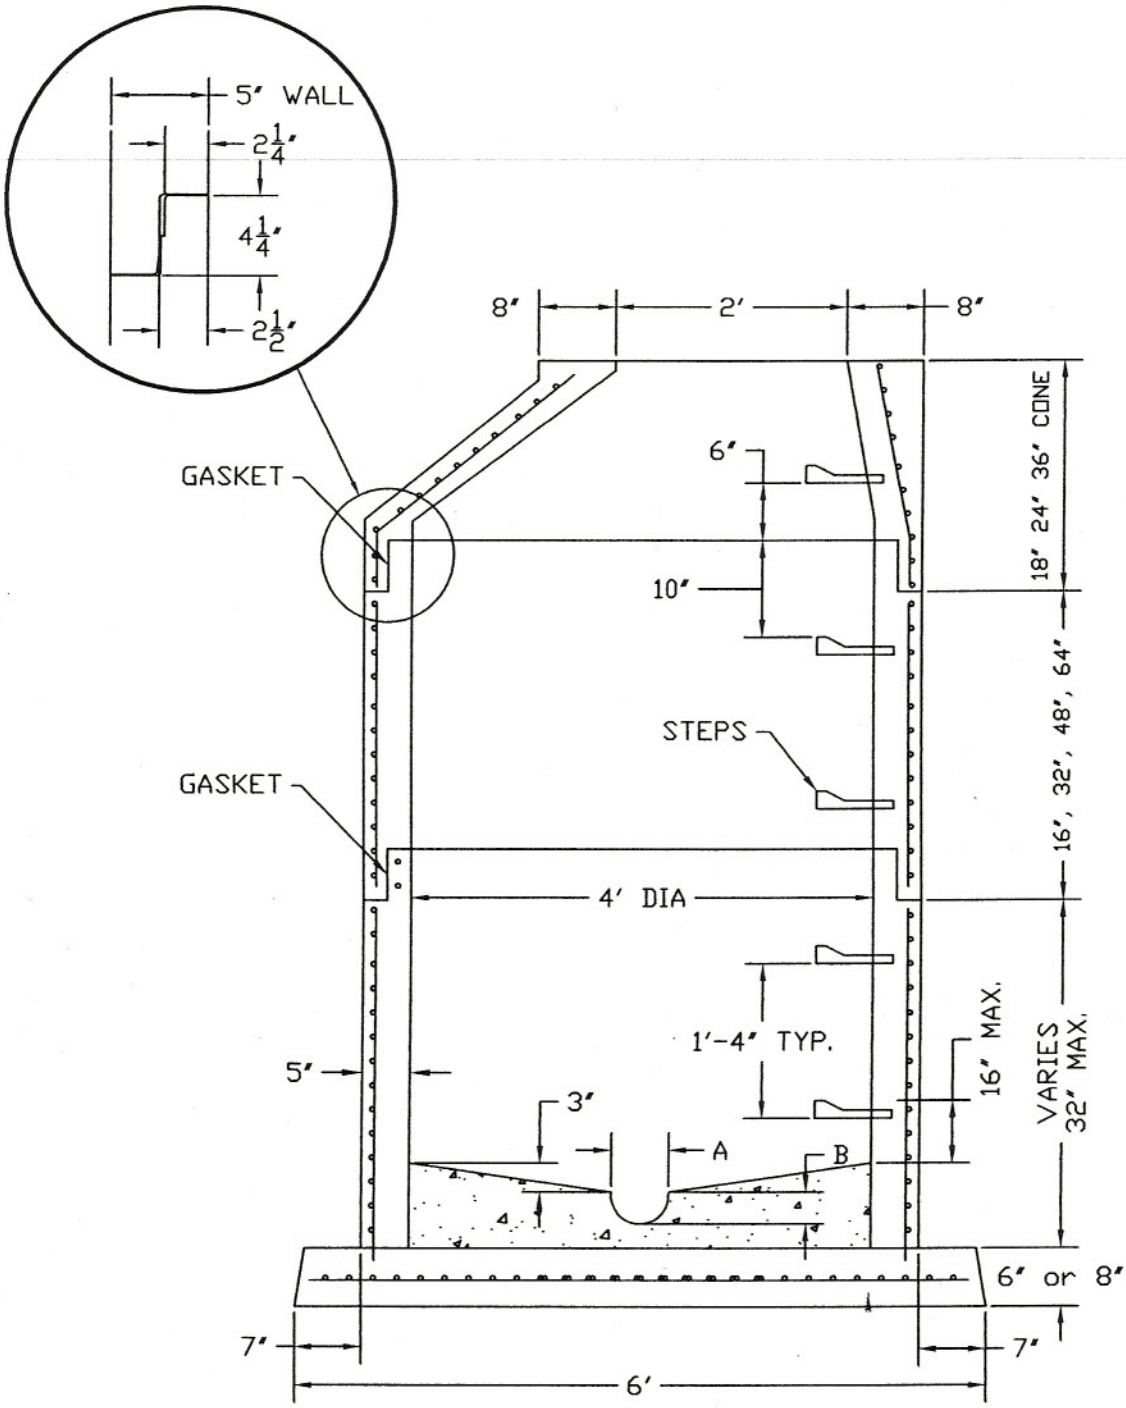

CONFORMS TO ASTM C-478

NOTES:
1) A - I.D. OF PIPE
B - 1/2 I.D. OF PIPE

Bush CONCRETE PRODUCTS, INC.
3584 Airline Road
Muskegon Michigan 49444
(231) 733-1904

TYPICAL 48" DIA. SANITARY MANHOLE

SIZE	DATE	DWG NO.	REV
A	4/3/04	005	
DRAWN BY: S. GARABEDIAN		SHEET 1 of 1	